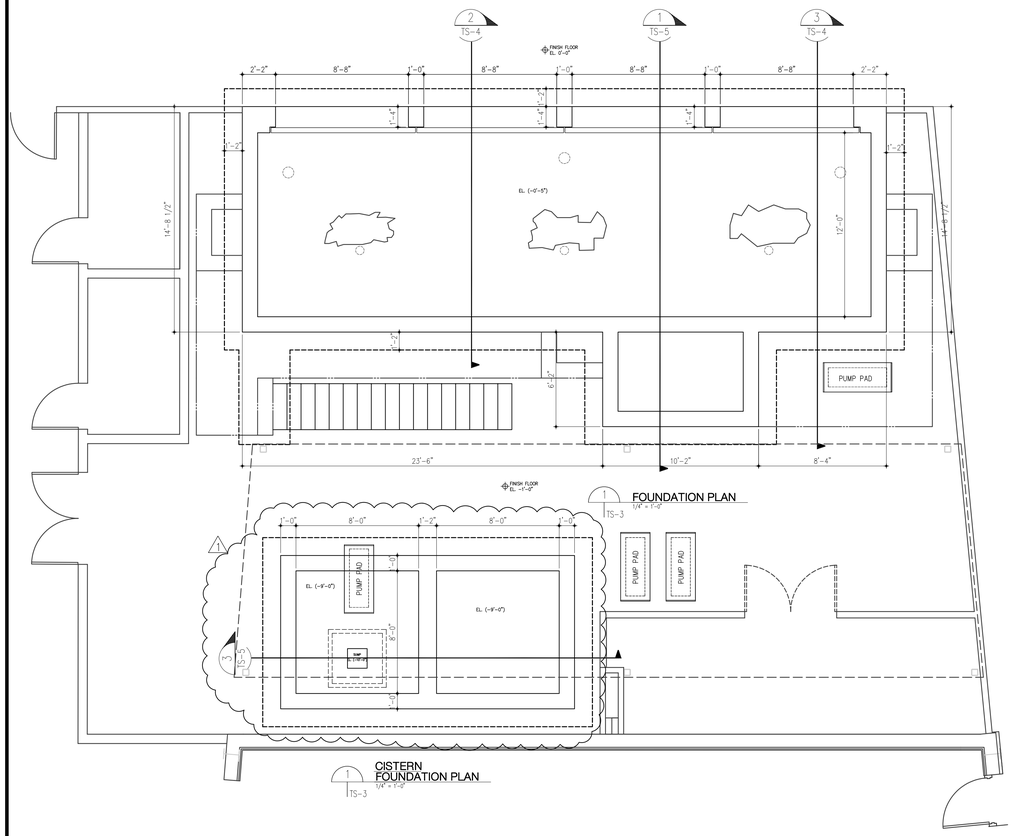

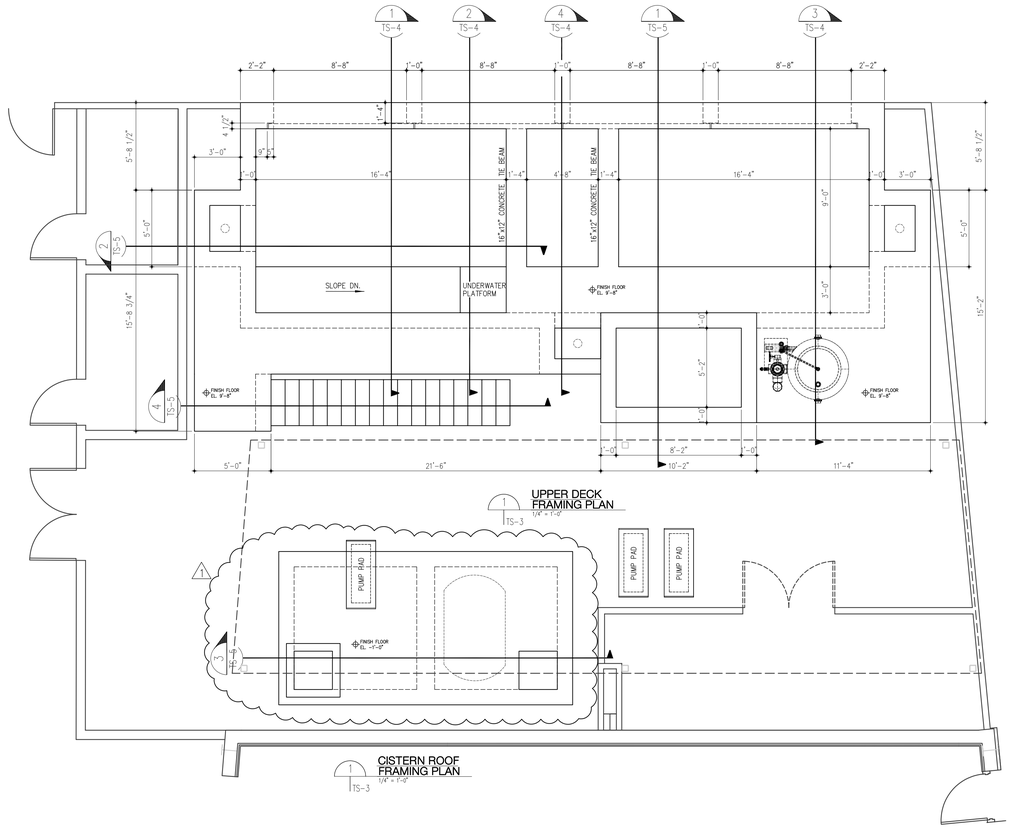

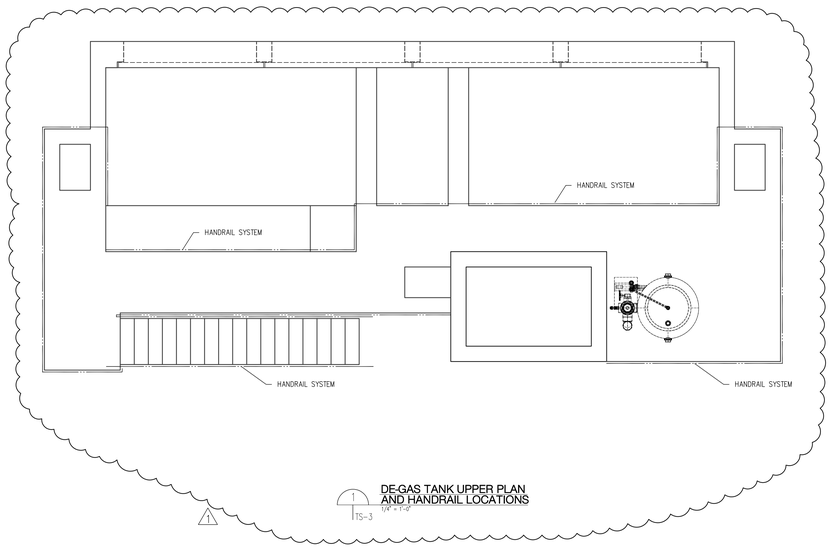

DE-GAS TANK UPPER PLAN AND HANDRAIL LOCATIONS
1/4" = 1'-0"

PELLER & ASSOCIATES, Inc.
STRUCTURAL ENGINEERING
842 Corporate Way, Suite 330
Cleveland, Ohio 44115-1337
• TEL (440) 899-1661 •
• FAX (440) 899-1666 •

STATE OF TEXAS
WILLOS PELLER
47689
LICENSED
PROFESSIONAL ENGINEER
06/30/2015

Consultant

Accessibility for Persons with Disabilities :
This drawing contains layouts and elements critical to providing Access for Disabled Persons as described in specification section 01040. Contractor shall provide verification and certification of Compliance with the applicable accessibility regulations.

ISSUE FOR CONSTRUCTION

GALLERY FURNITURE

Houston Texas

PLANS

Revision No.	Revision Date
1	9-26-14

Dr. KL	Ck. MP
Peller 11419	Client .
Date SEPTEMBER 8, 2014	
Sheet Number TS-3	

Copyright by PELLER & ASSOCIATES, INC. - 2014 L:\11419 Houston Texas Tank\ 419-TS-3.dwg 09/26/14 17:14